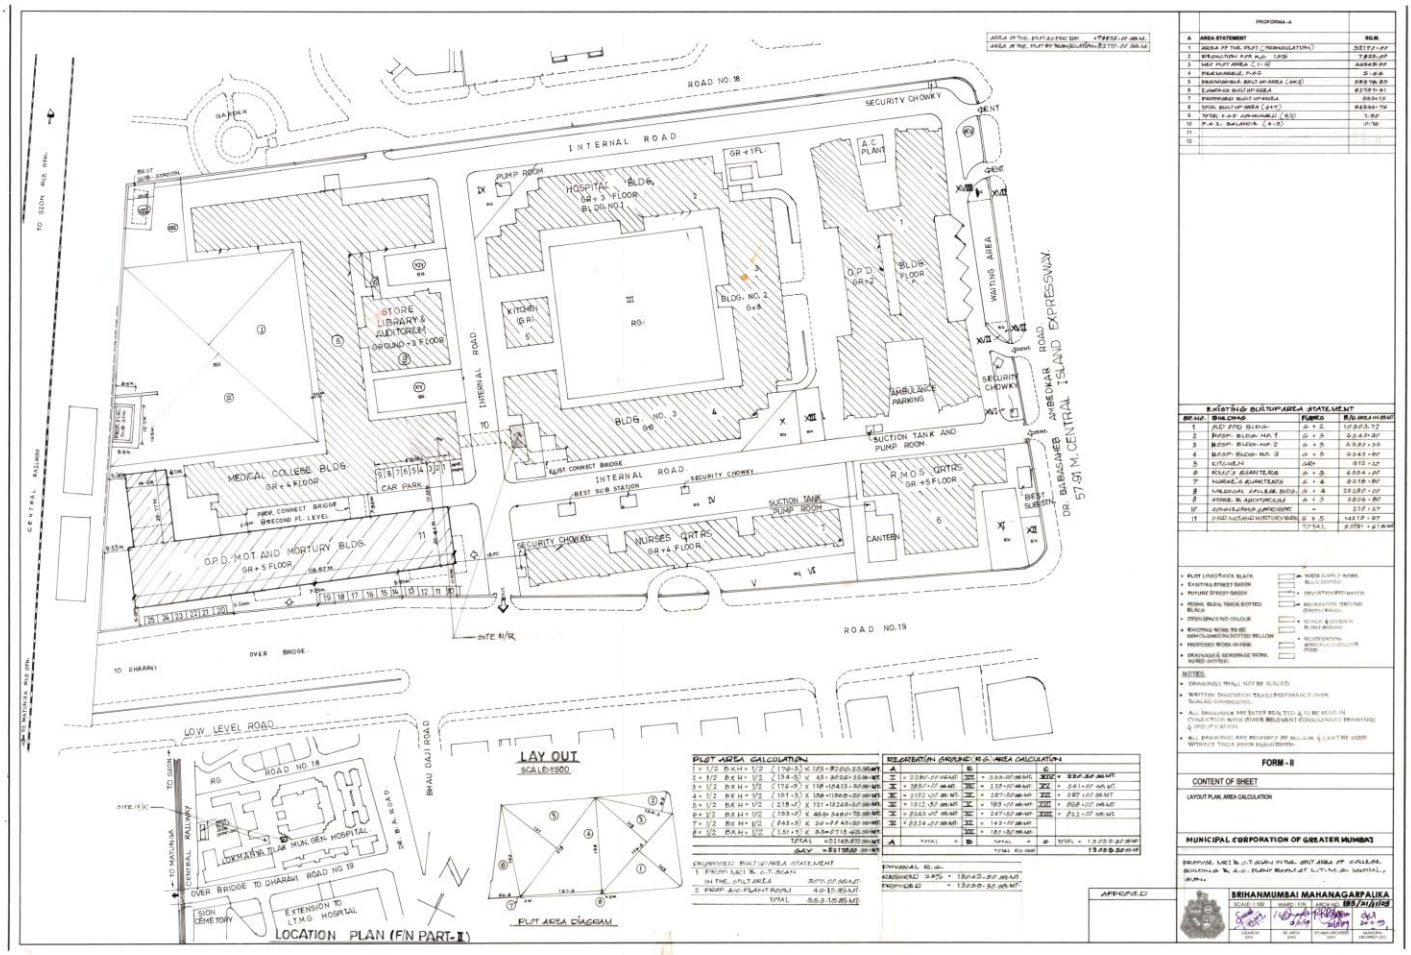Architectural & Layout Plans